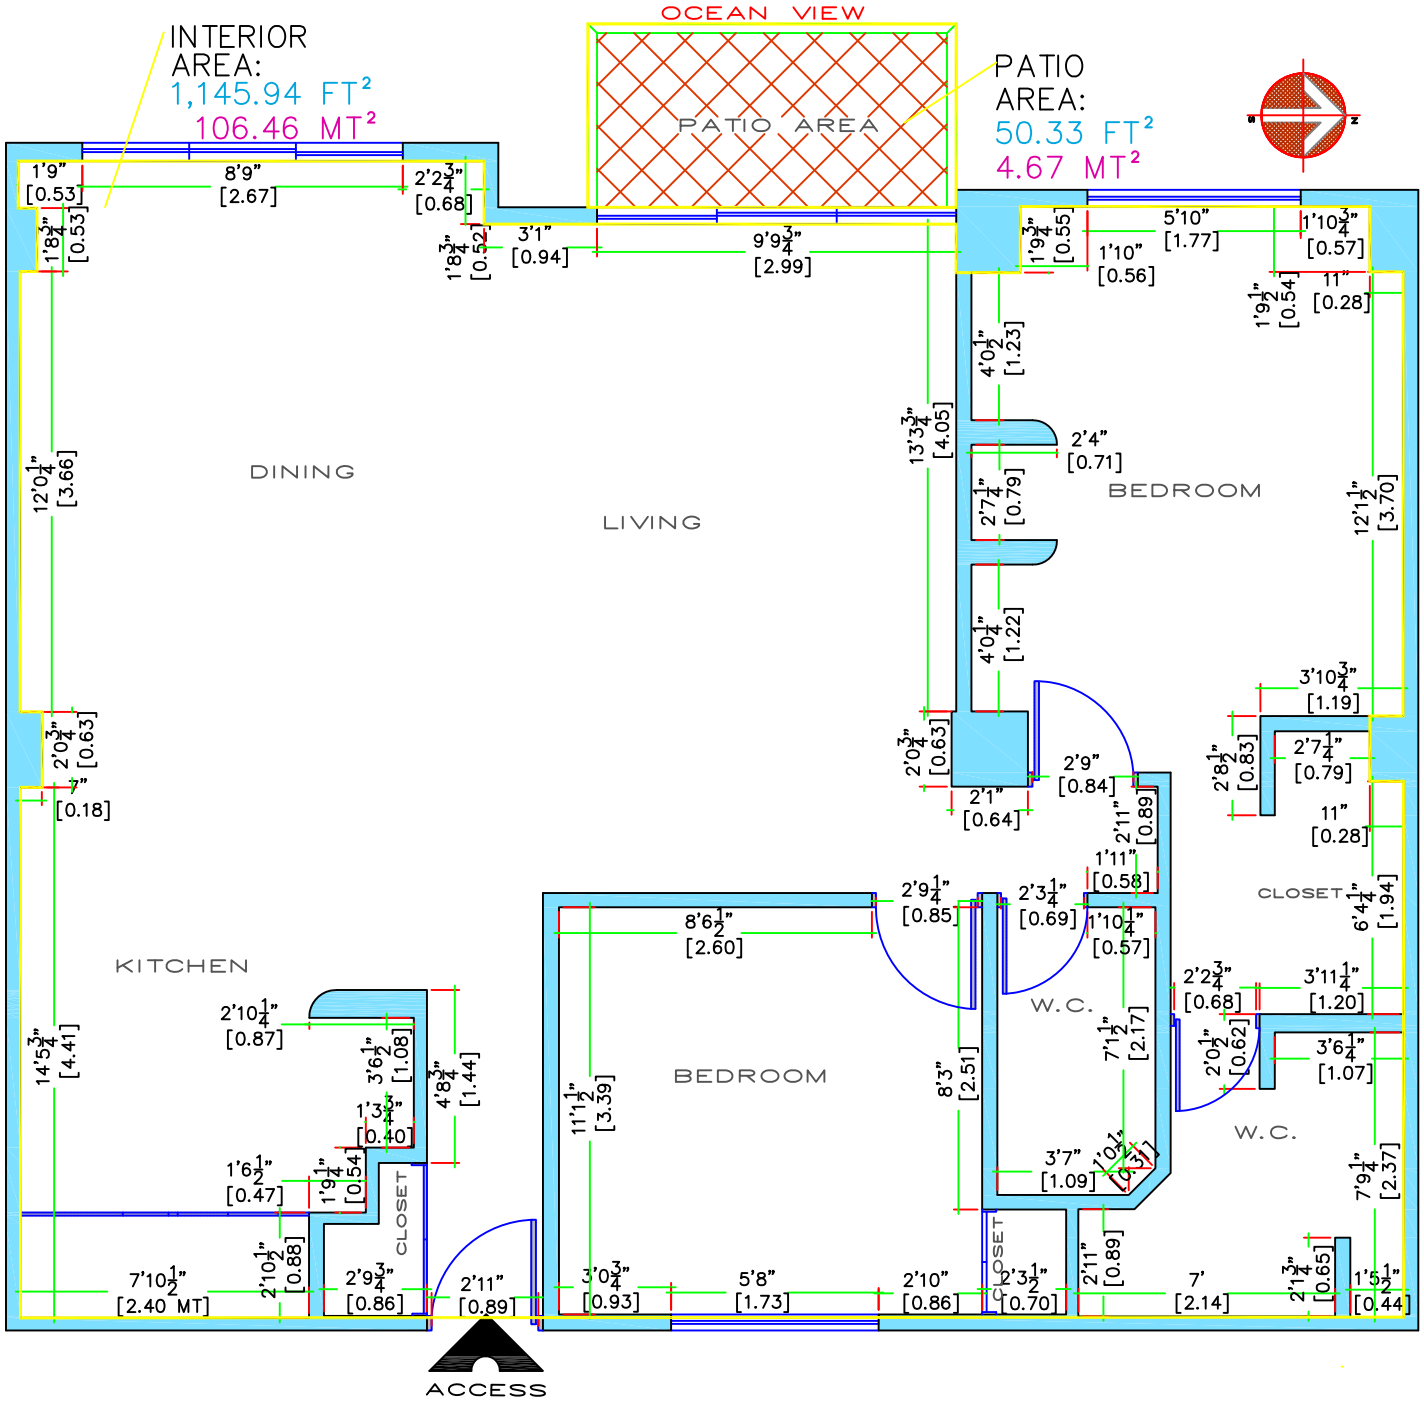

ARCHITECTURAL PLAN CM-104

MEASURE'S