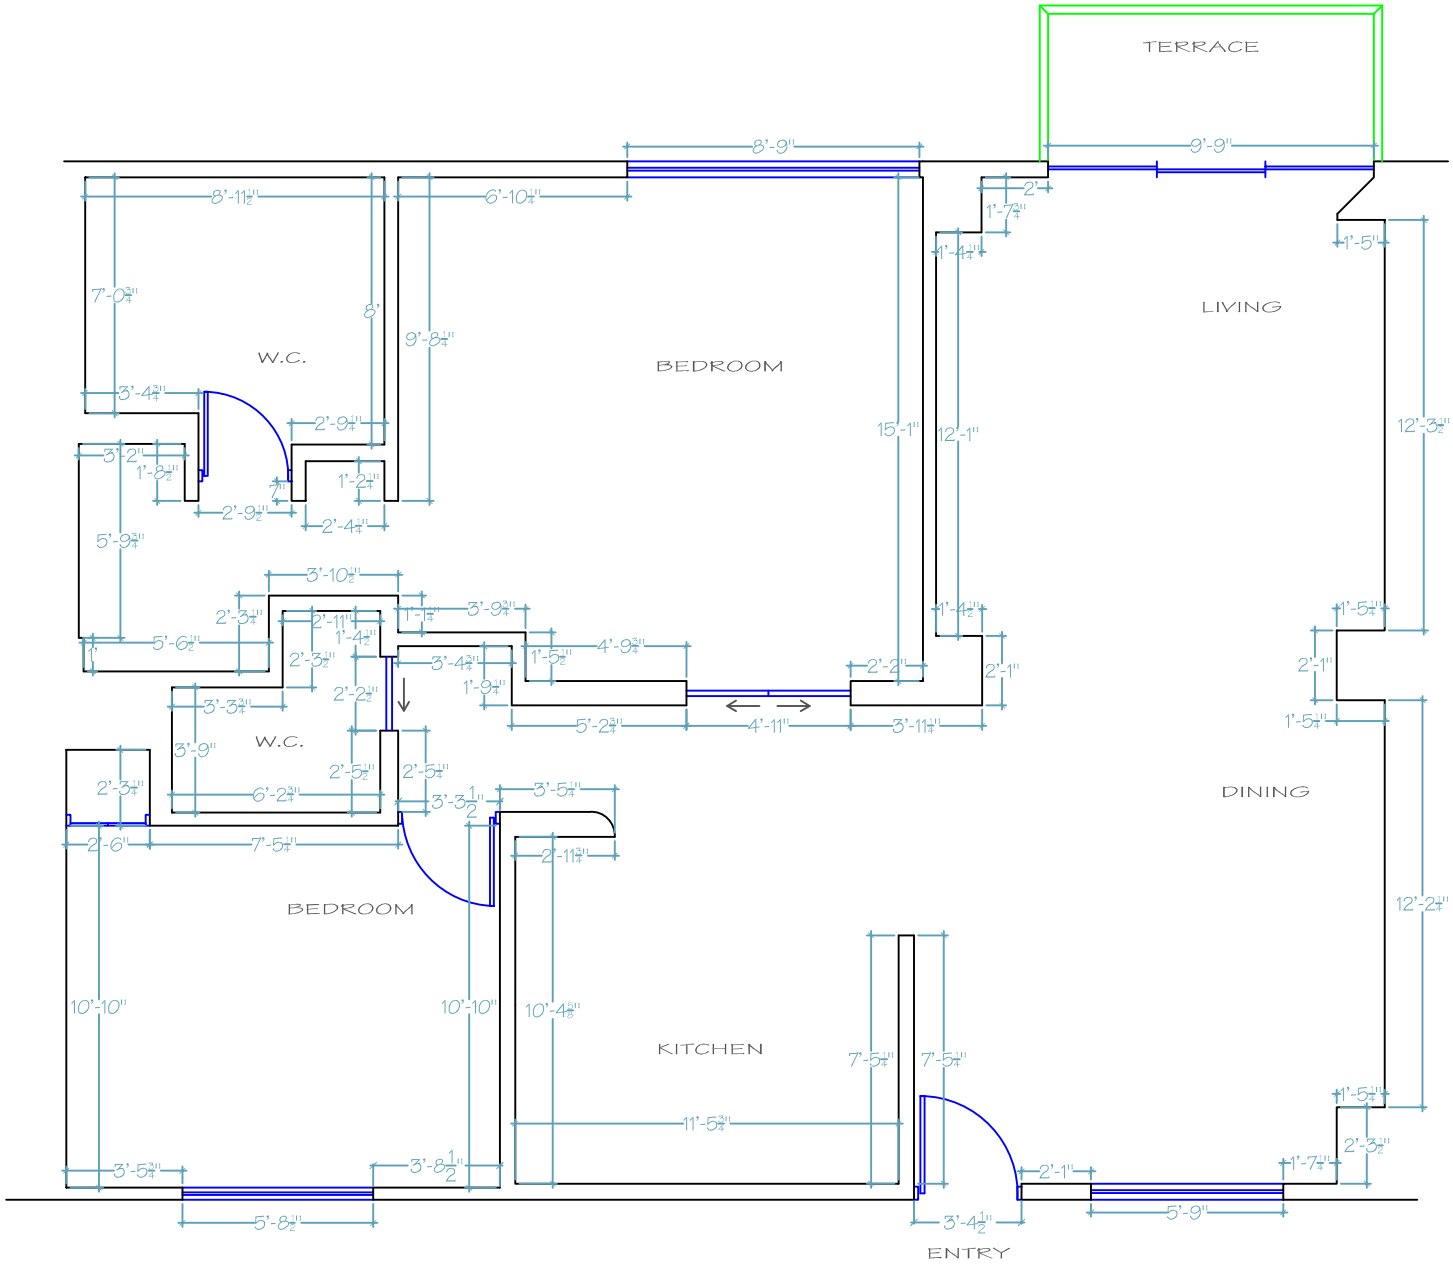

ARCHITECTURAL PLAN CM-1206

MEASURE'S