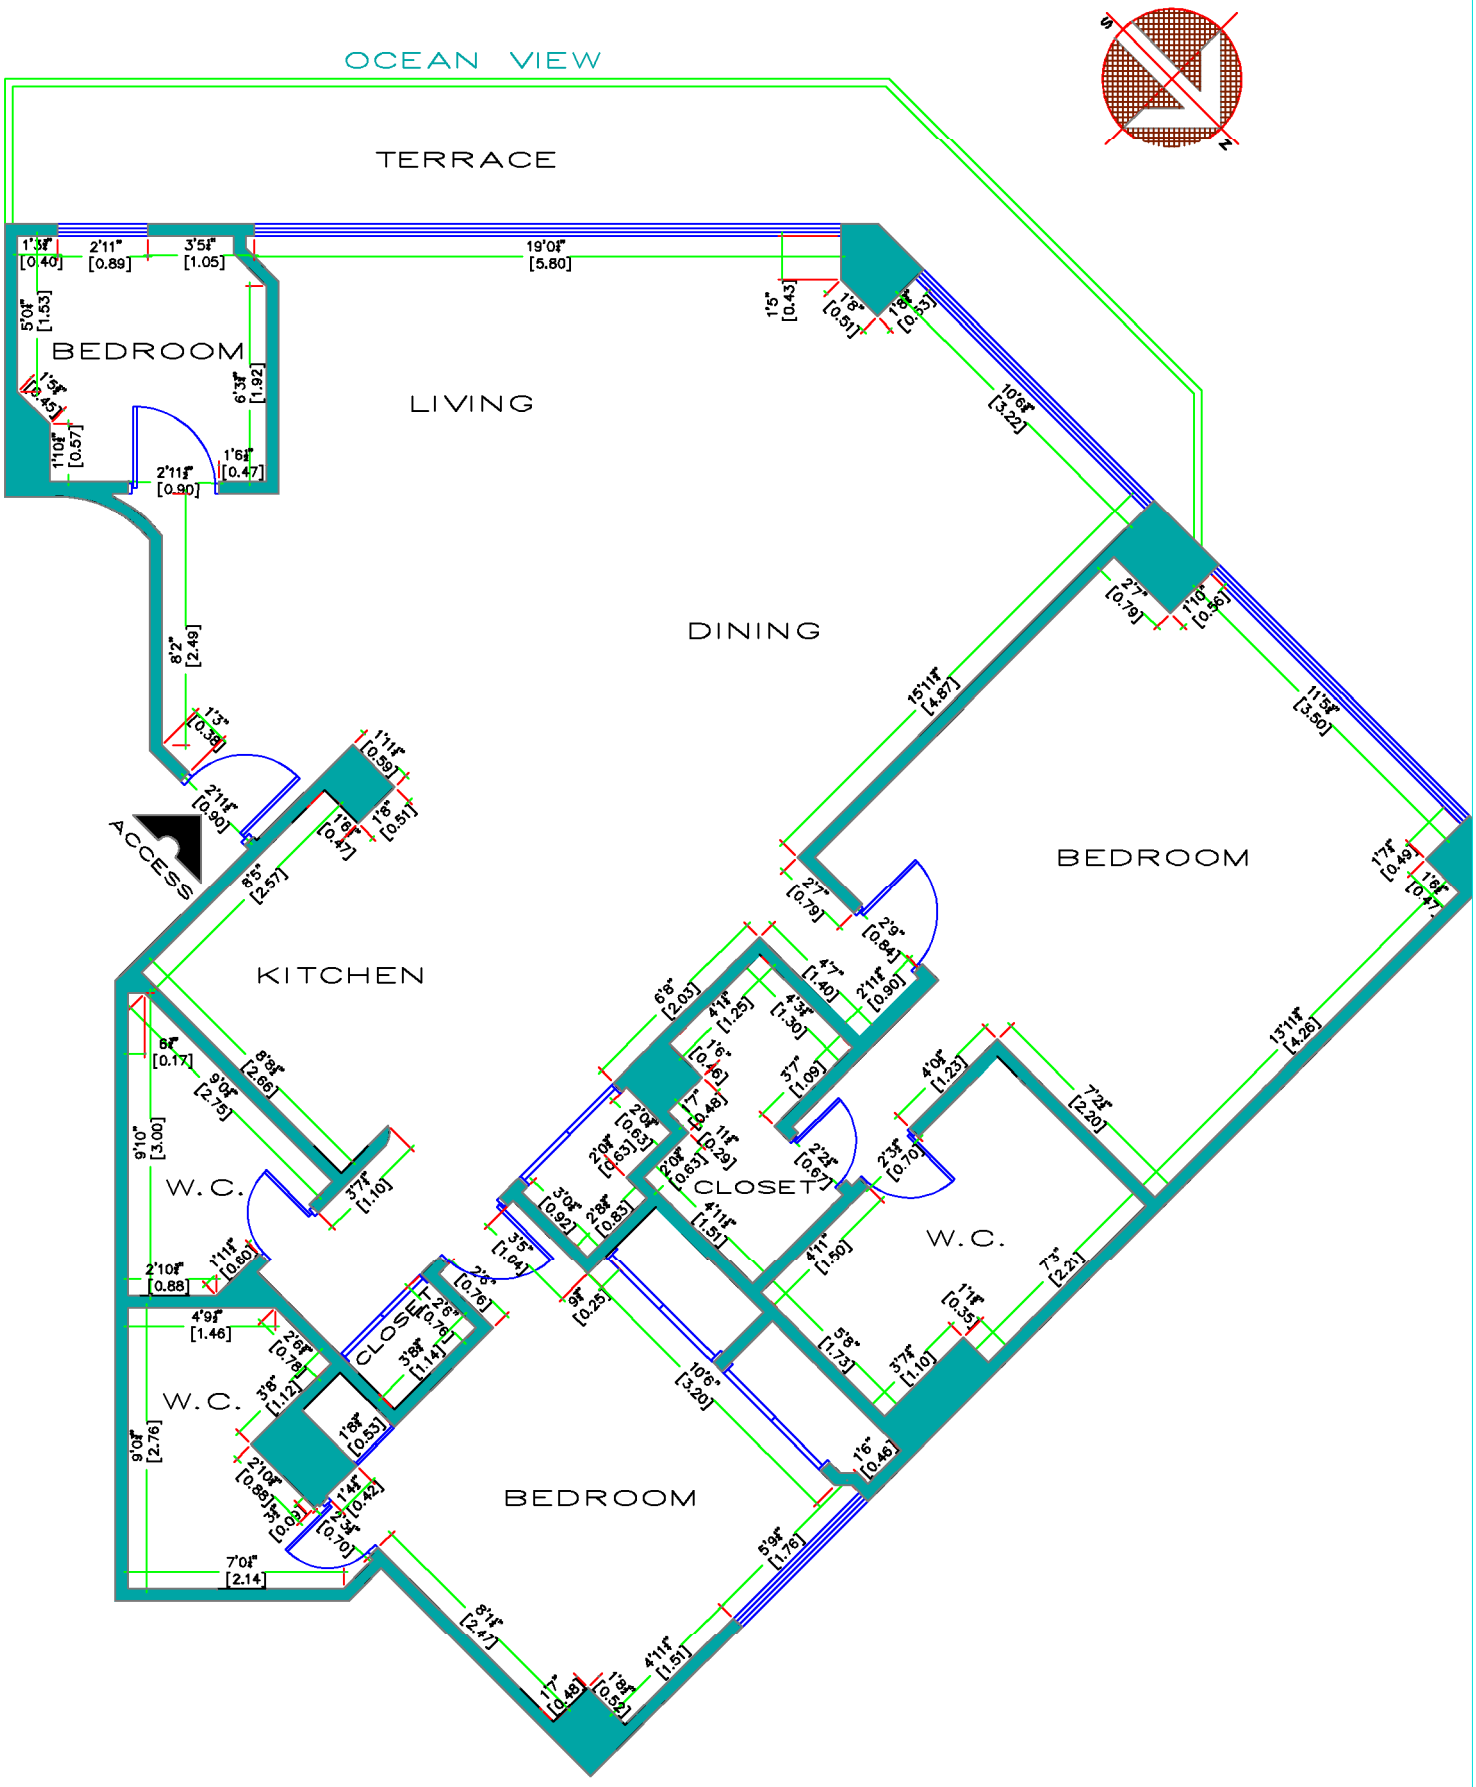

ARCHITECTURAL PLAN OCDM-614
MEASURES