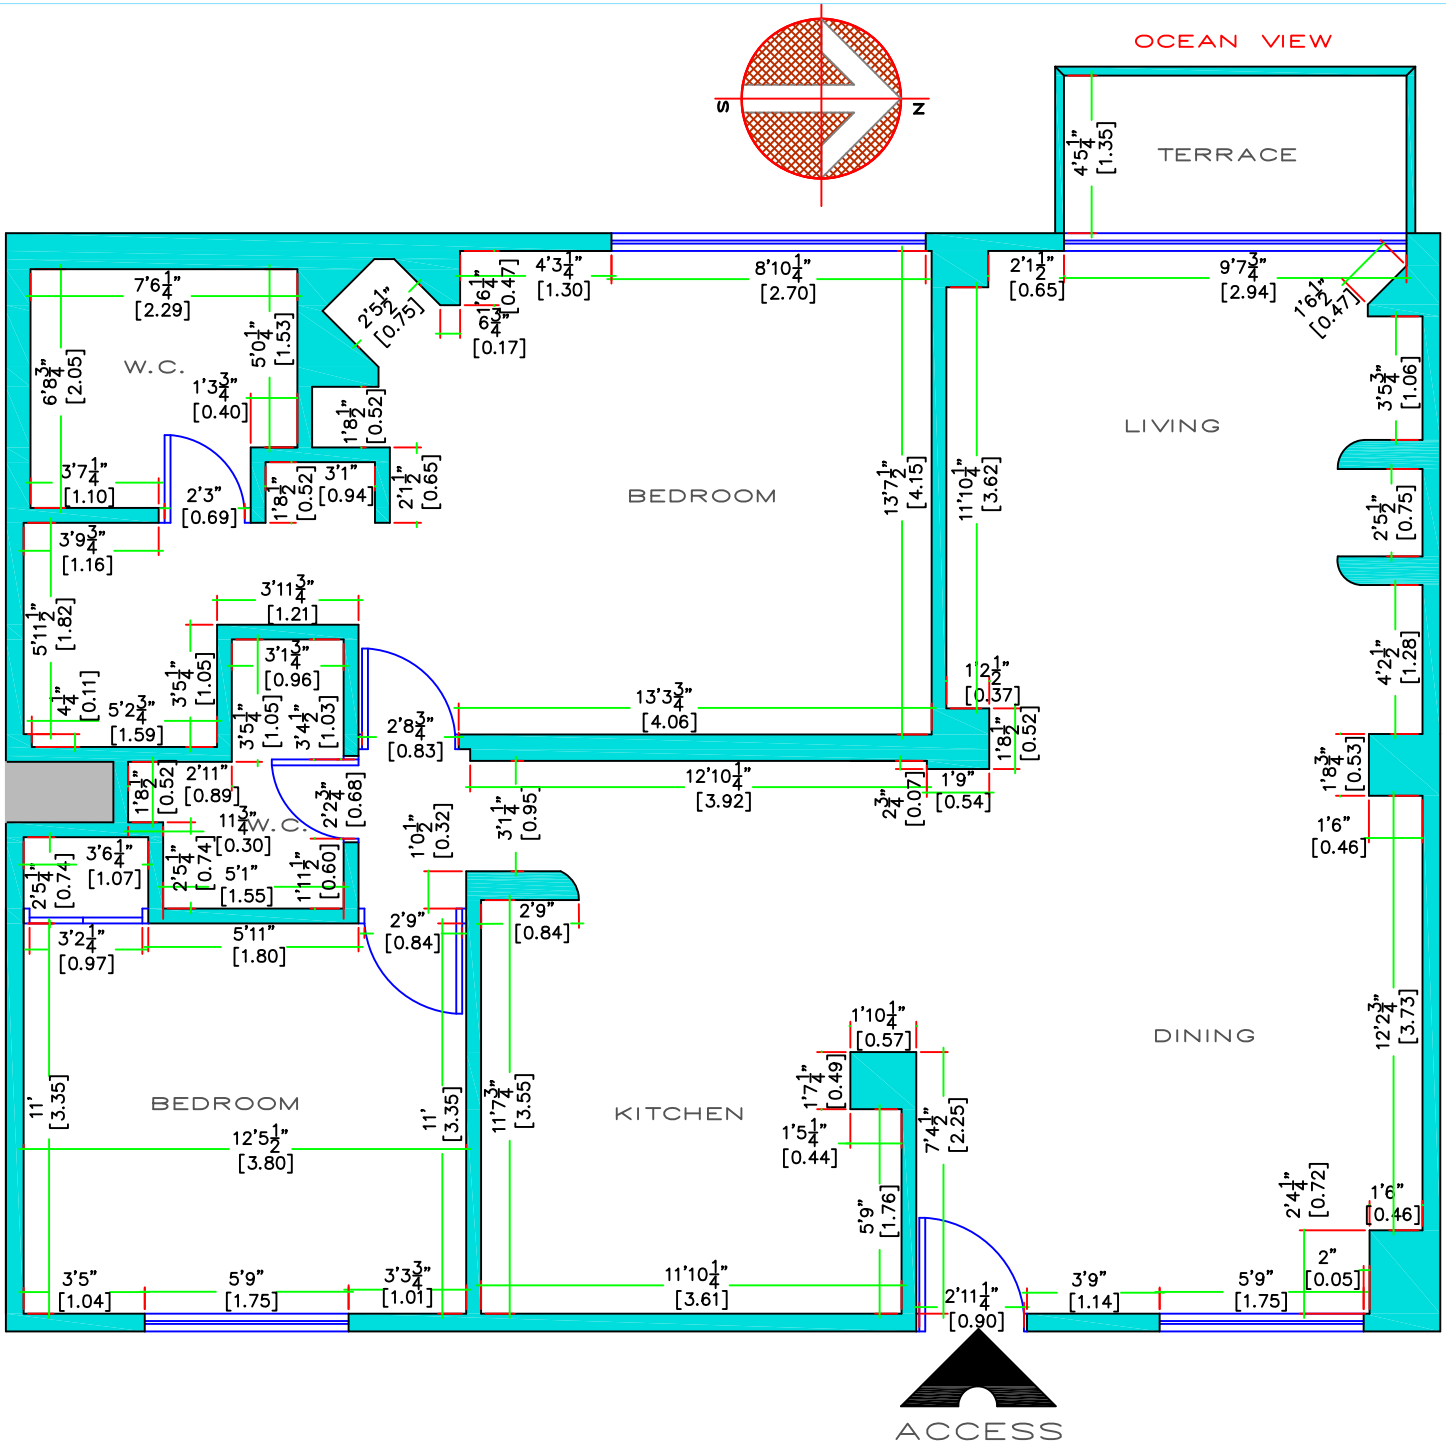

ARCHITECTURAL PLAN CM-705

MEASURE'S