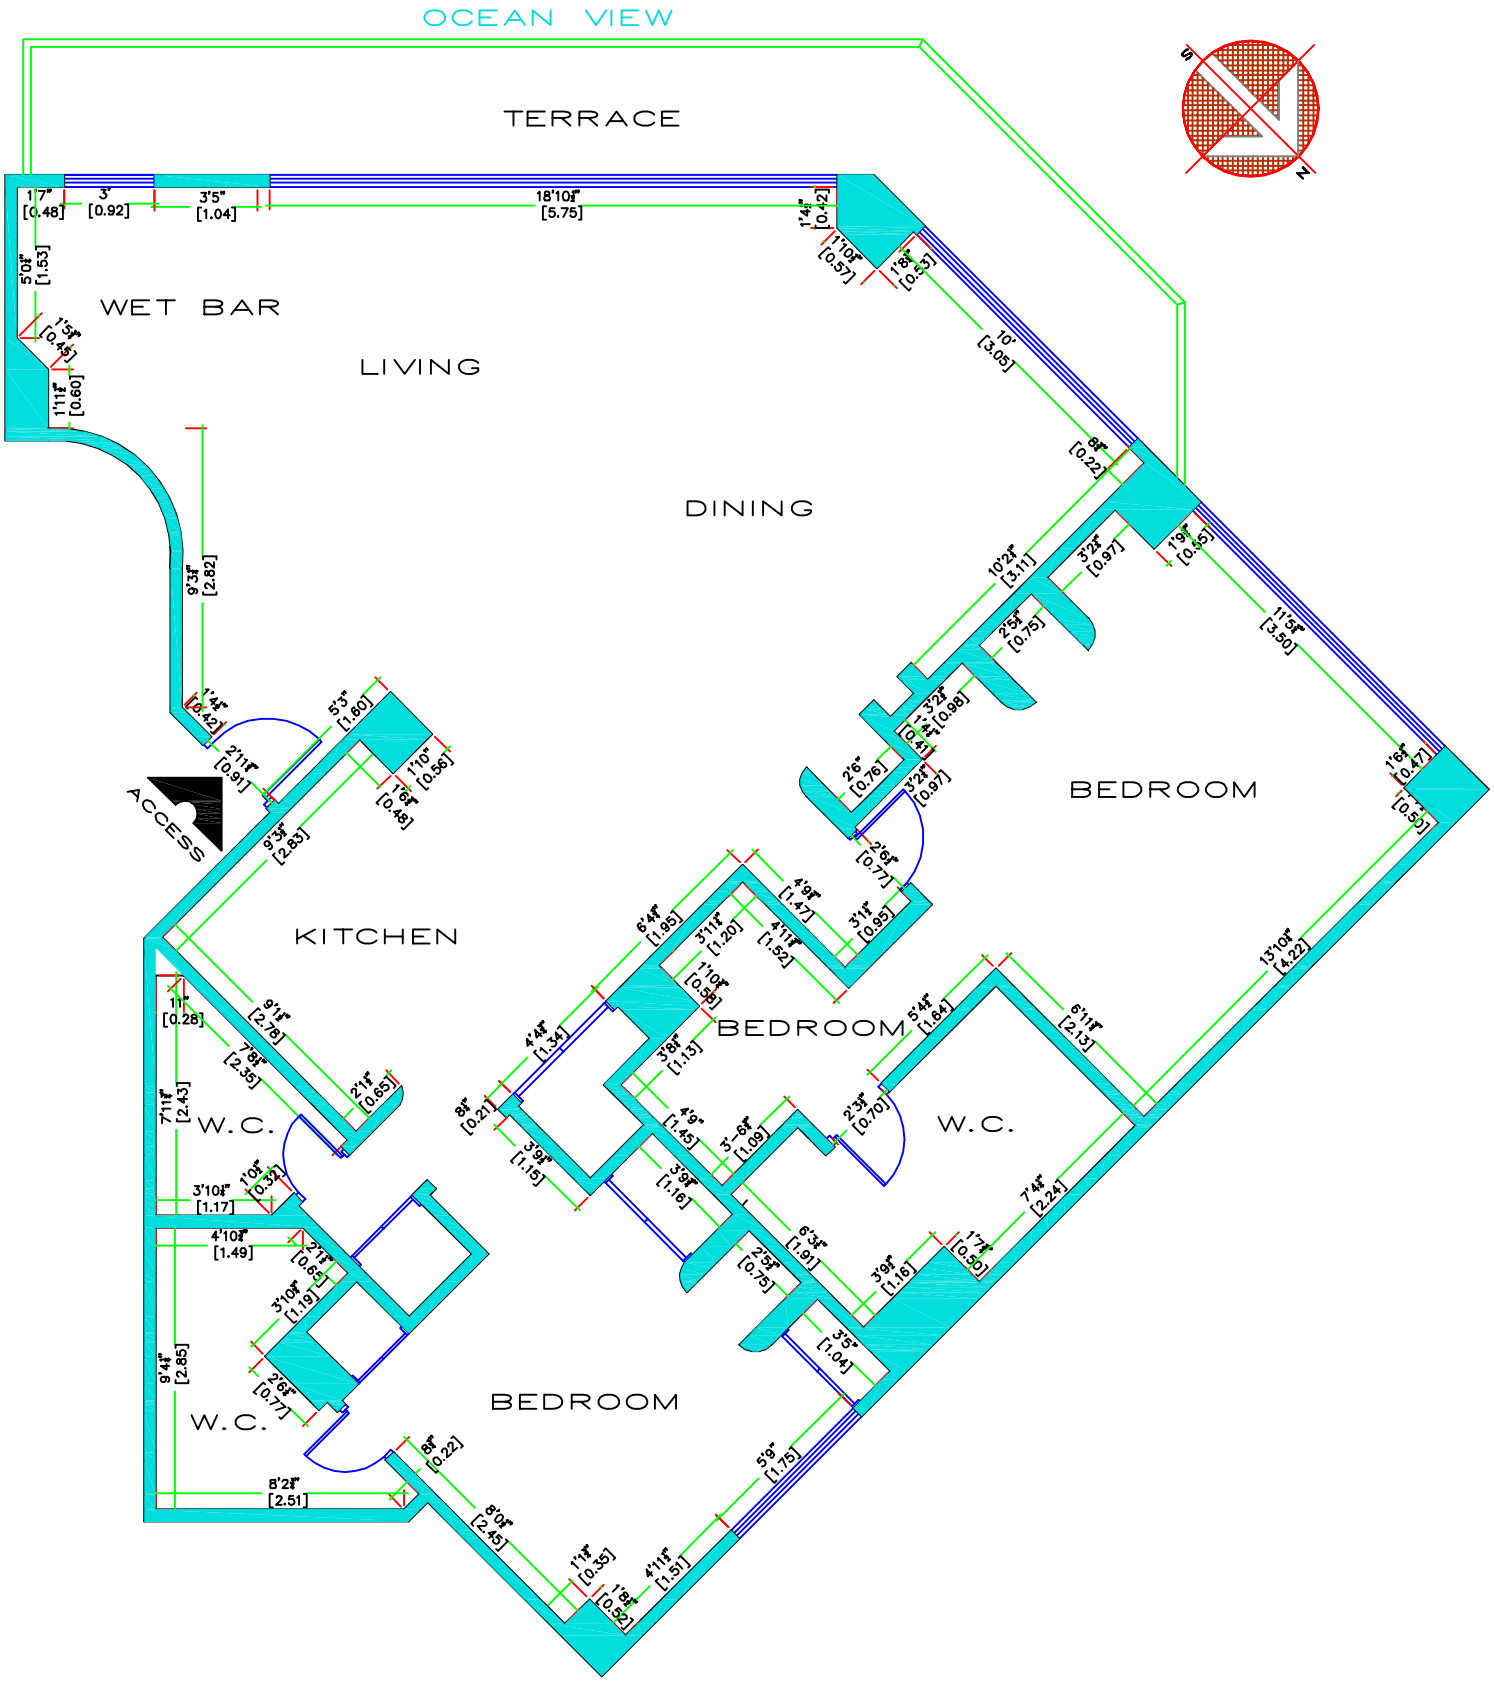

ARCHITECTURAL PLAN OCDM-714
MEASURES