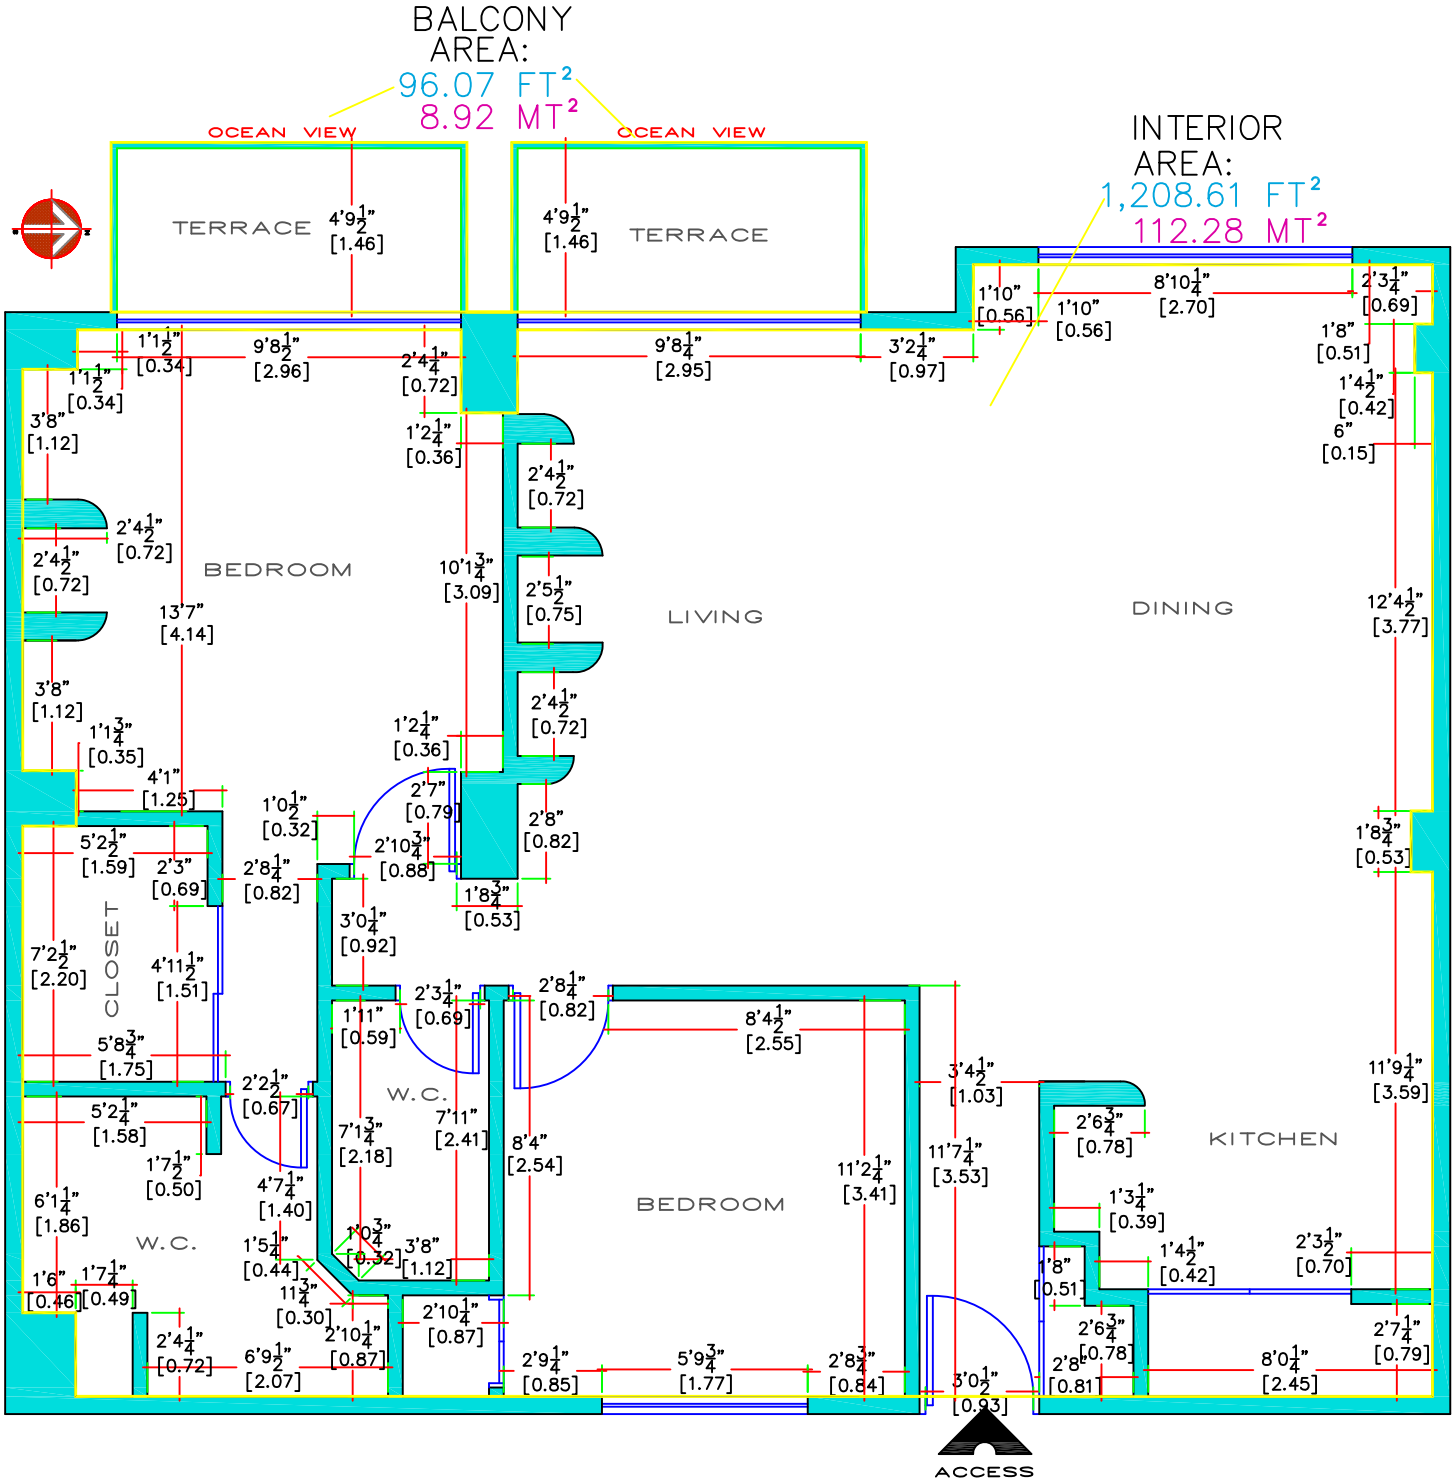

ARCHITECTURAL PLAN CM-803

MEASURE'S