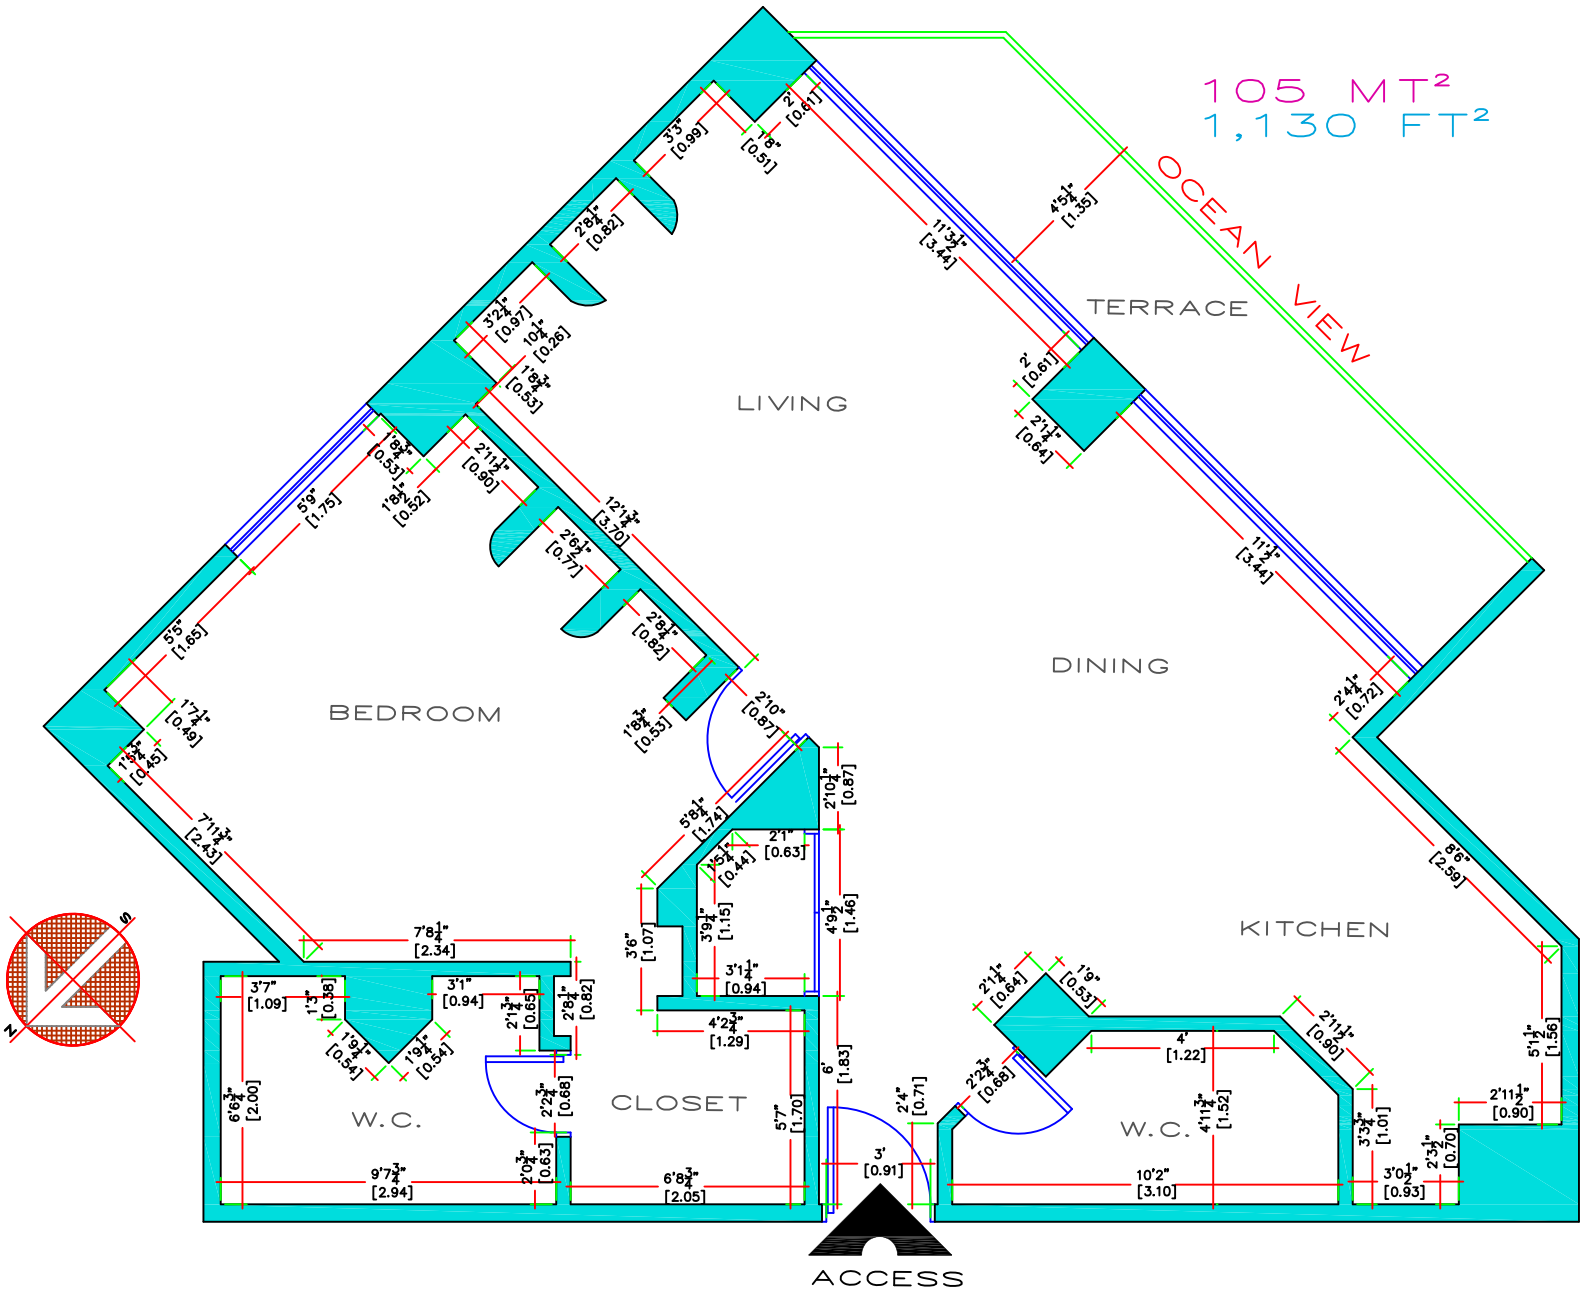


# ARCHITECTURAL PLAN CM-811

## MEASURE'S