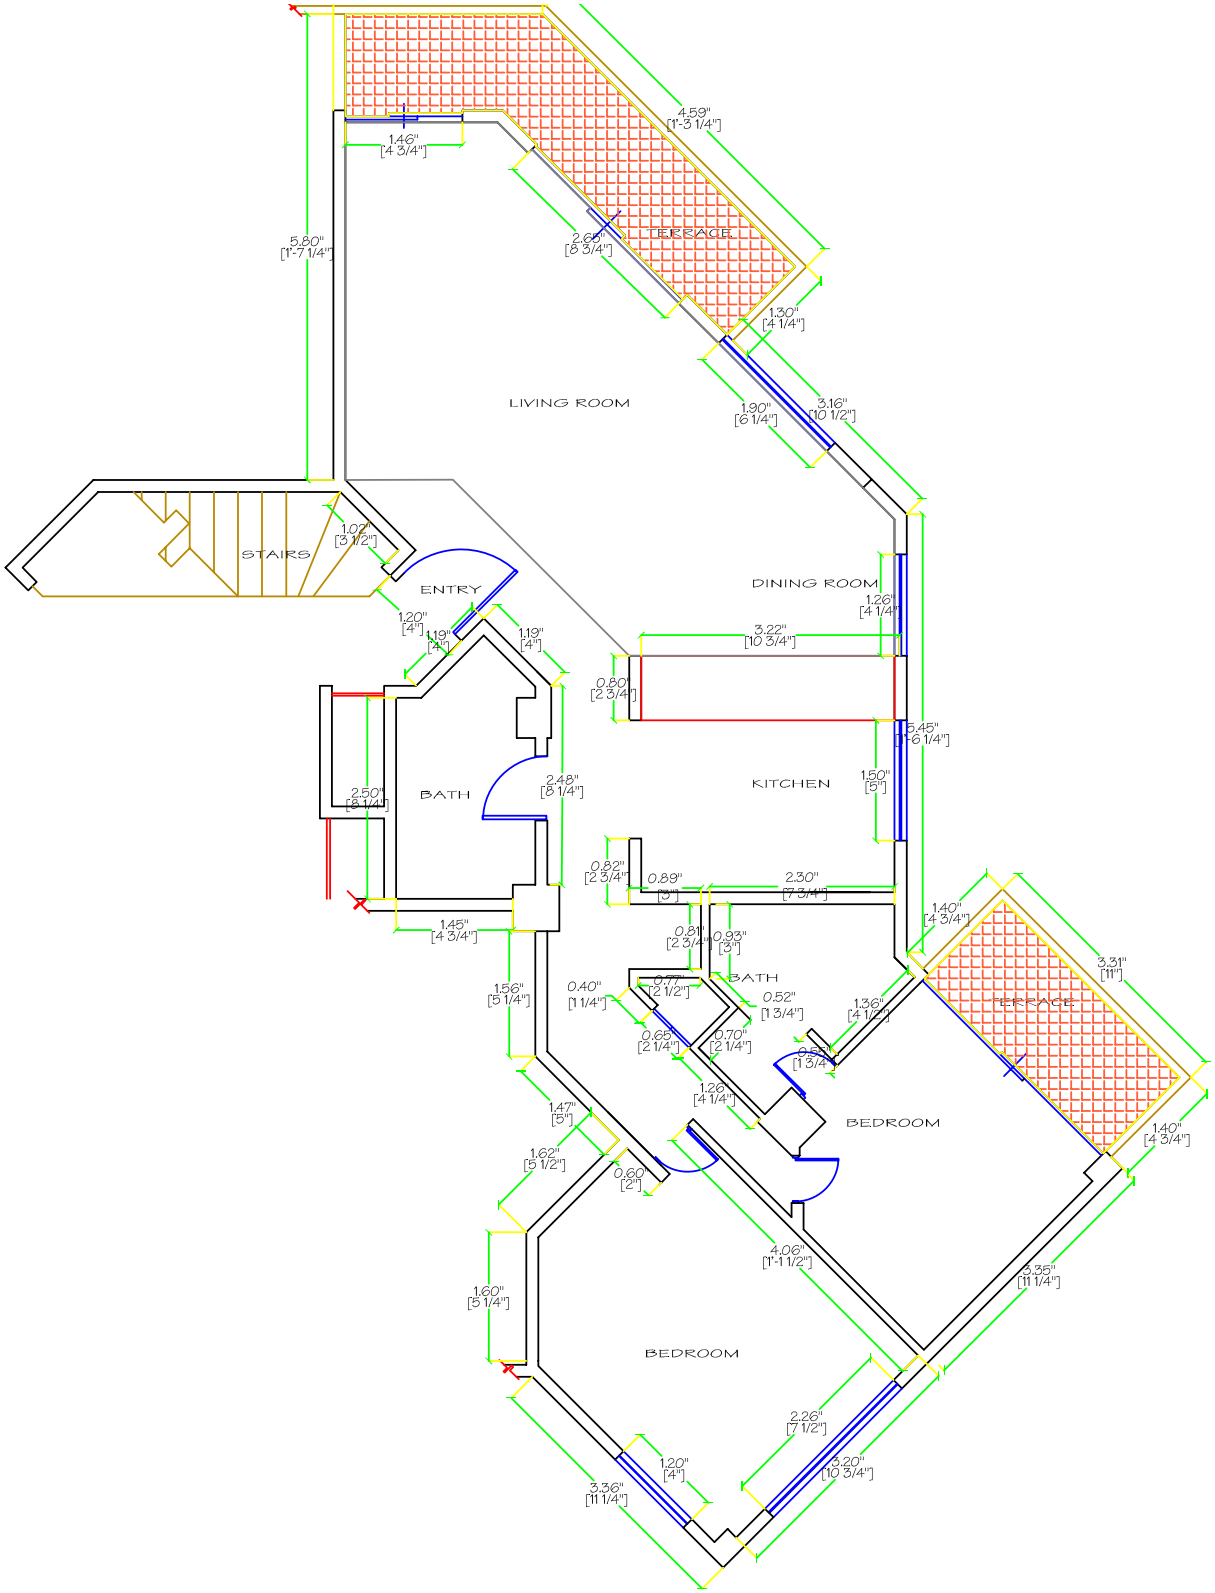

ARCHITECTURAL PLAN T-1 802
MEASUREMENTS