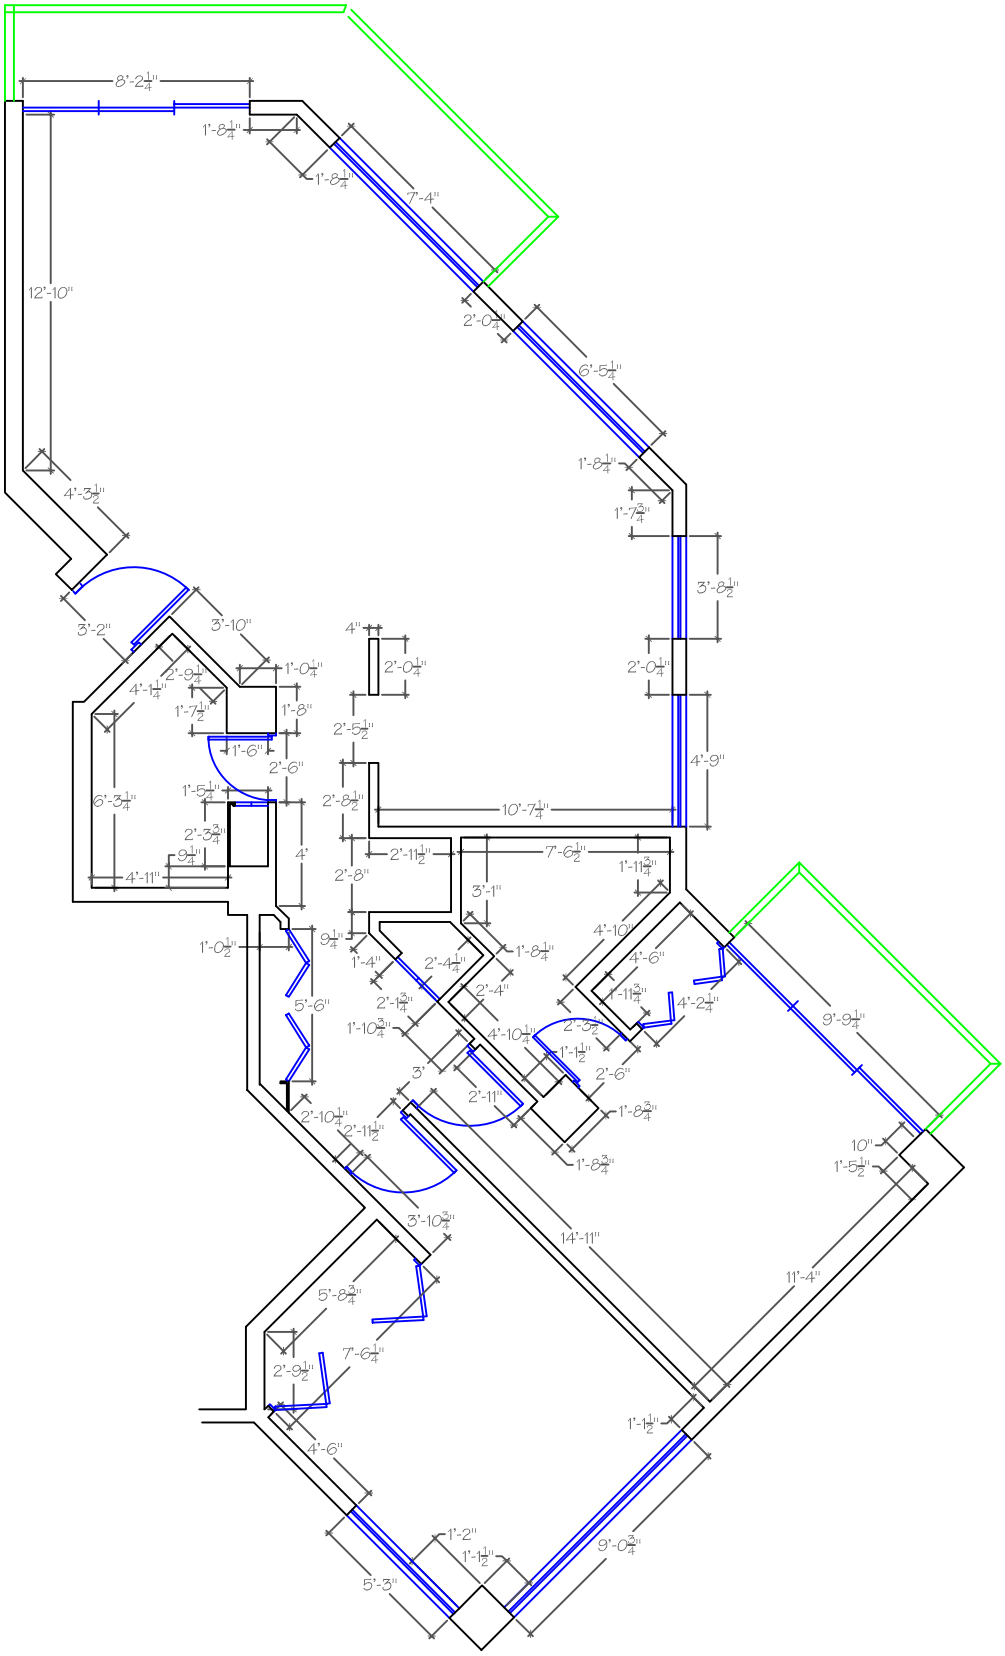

ARCHITECTONIC PLAN T-II 202
MEASURES