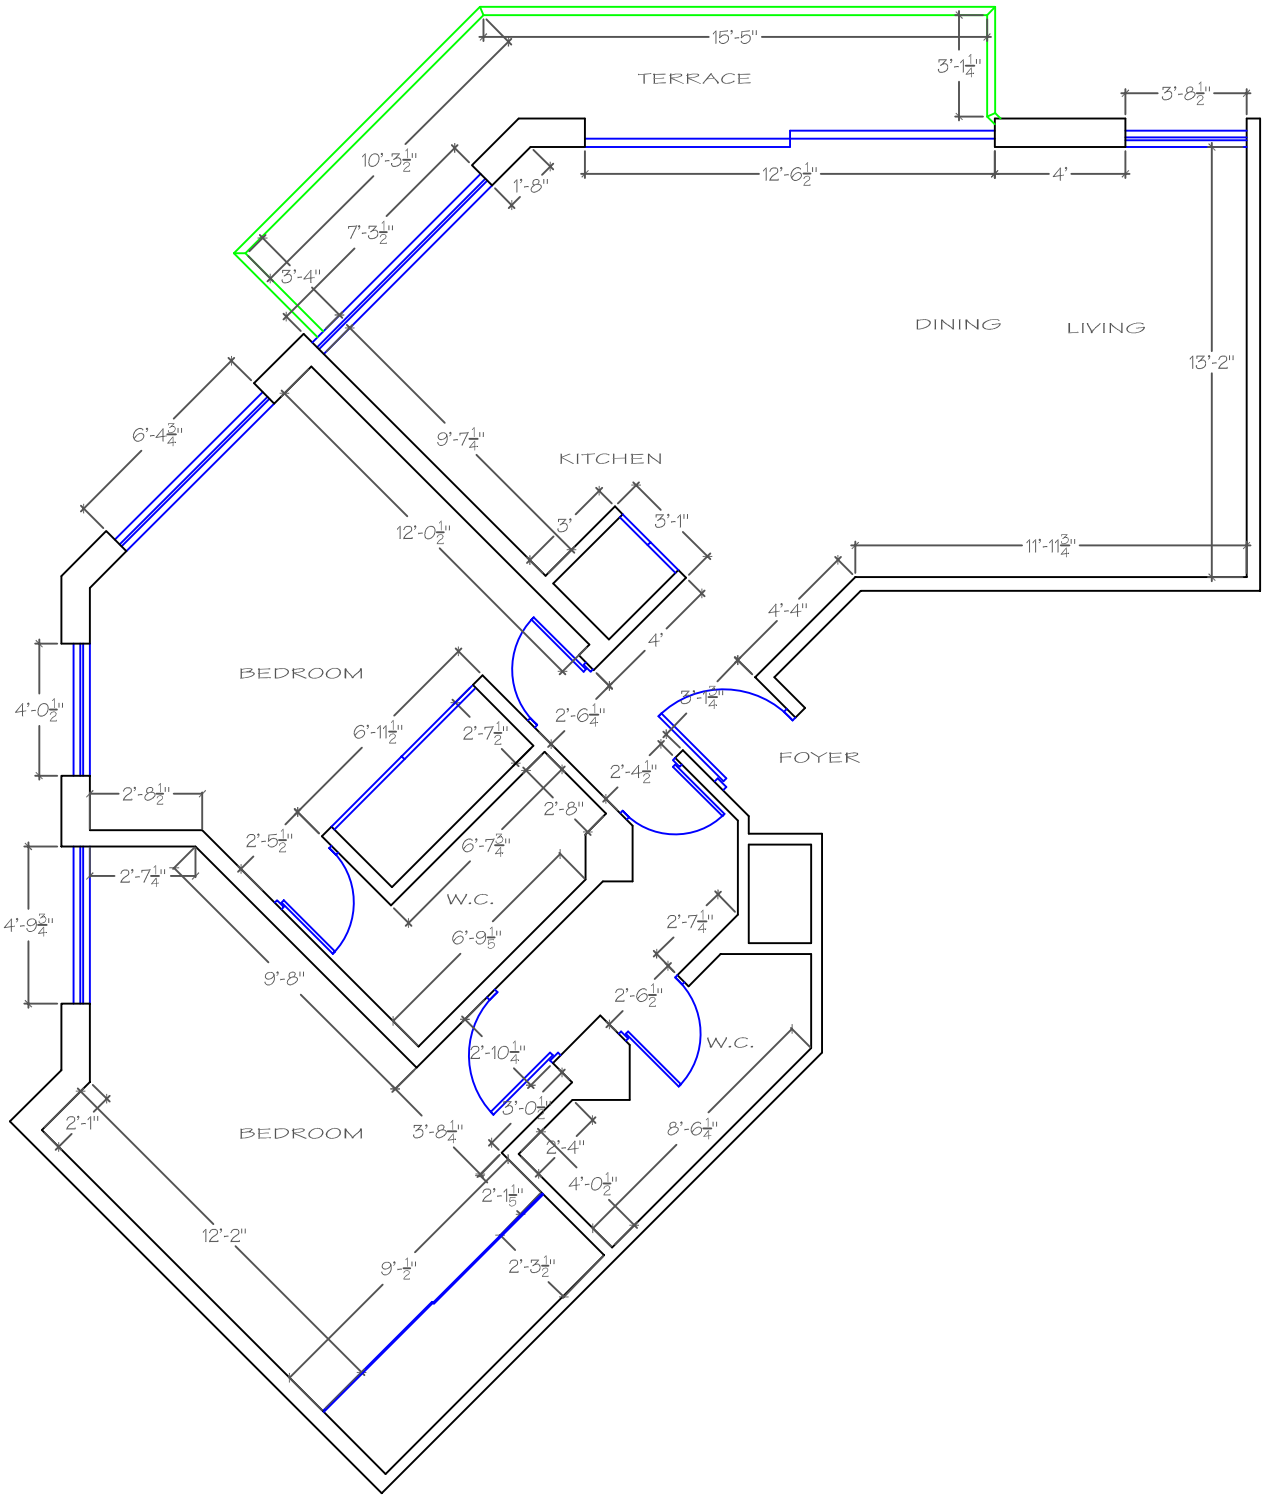

ARCHITECTURAL PLAN T-11 501

MEASURES