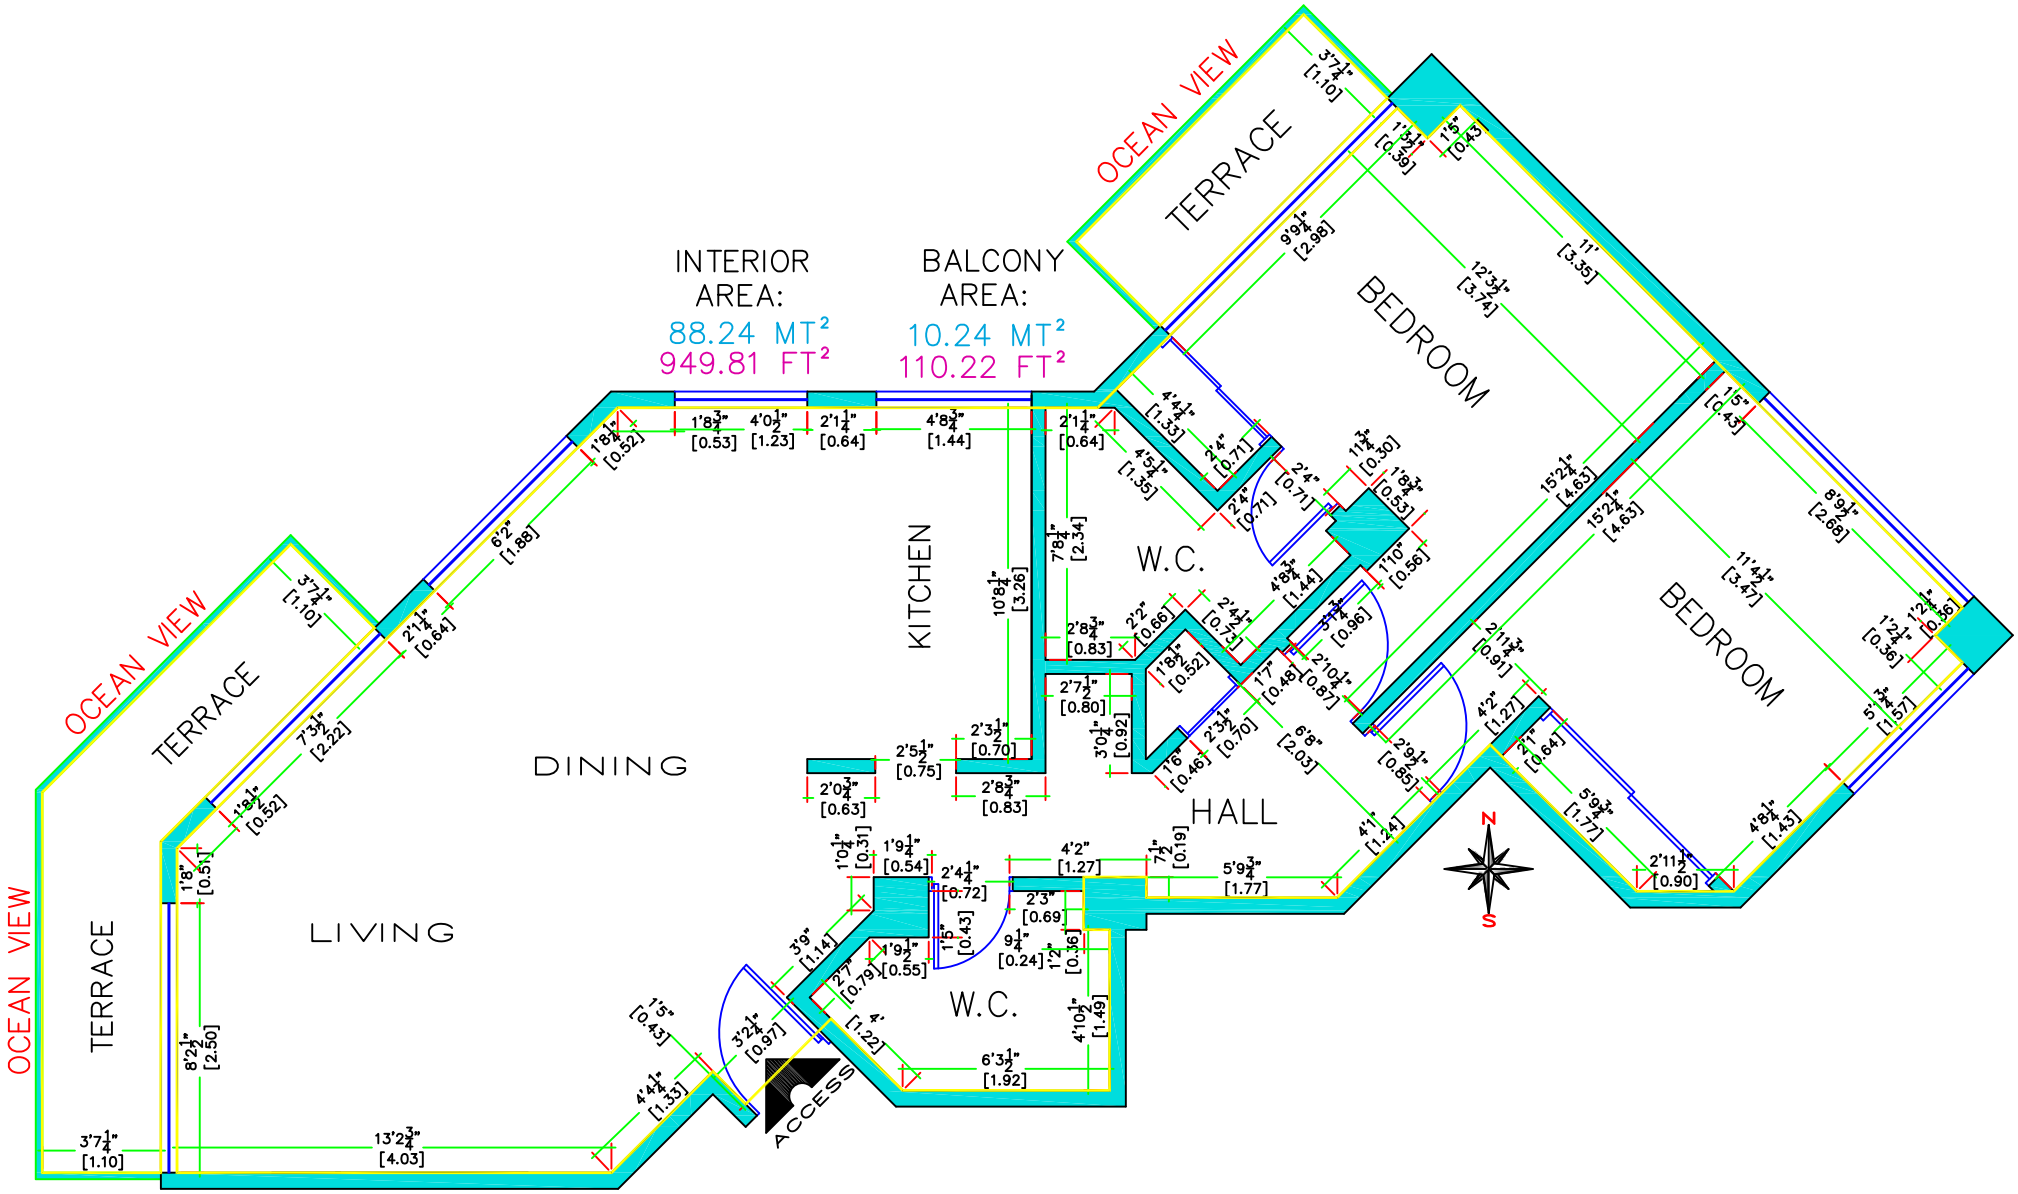

ARCHITECTONIC PLAN T-II 702

MEASURES