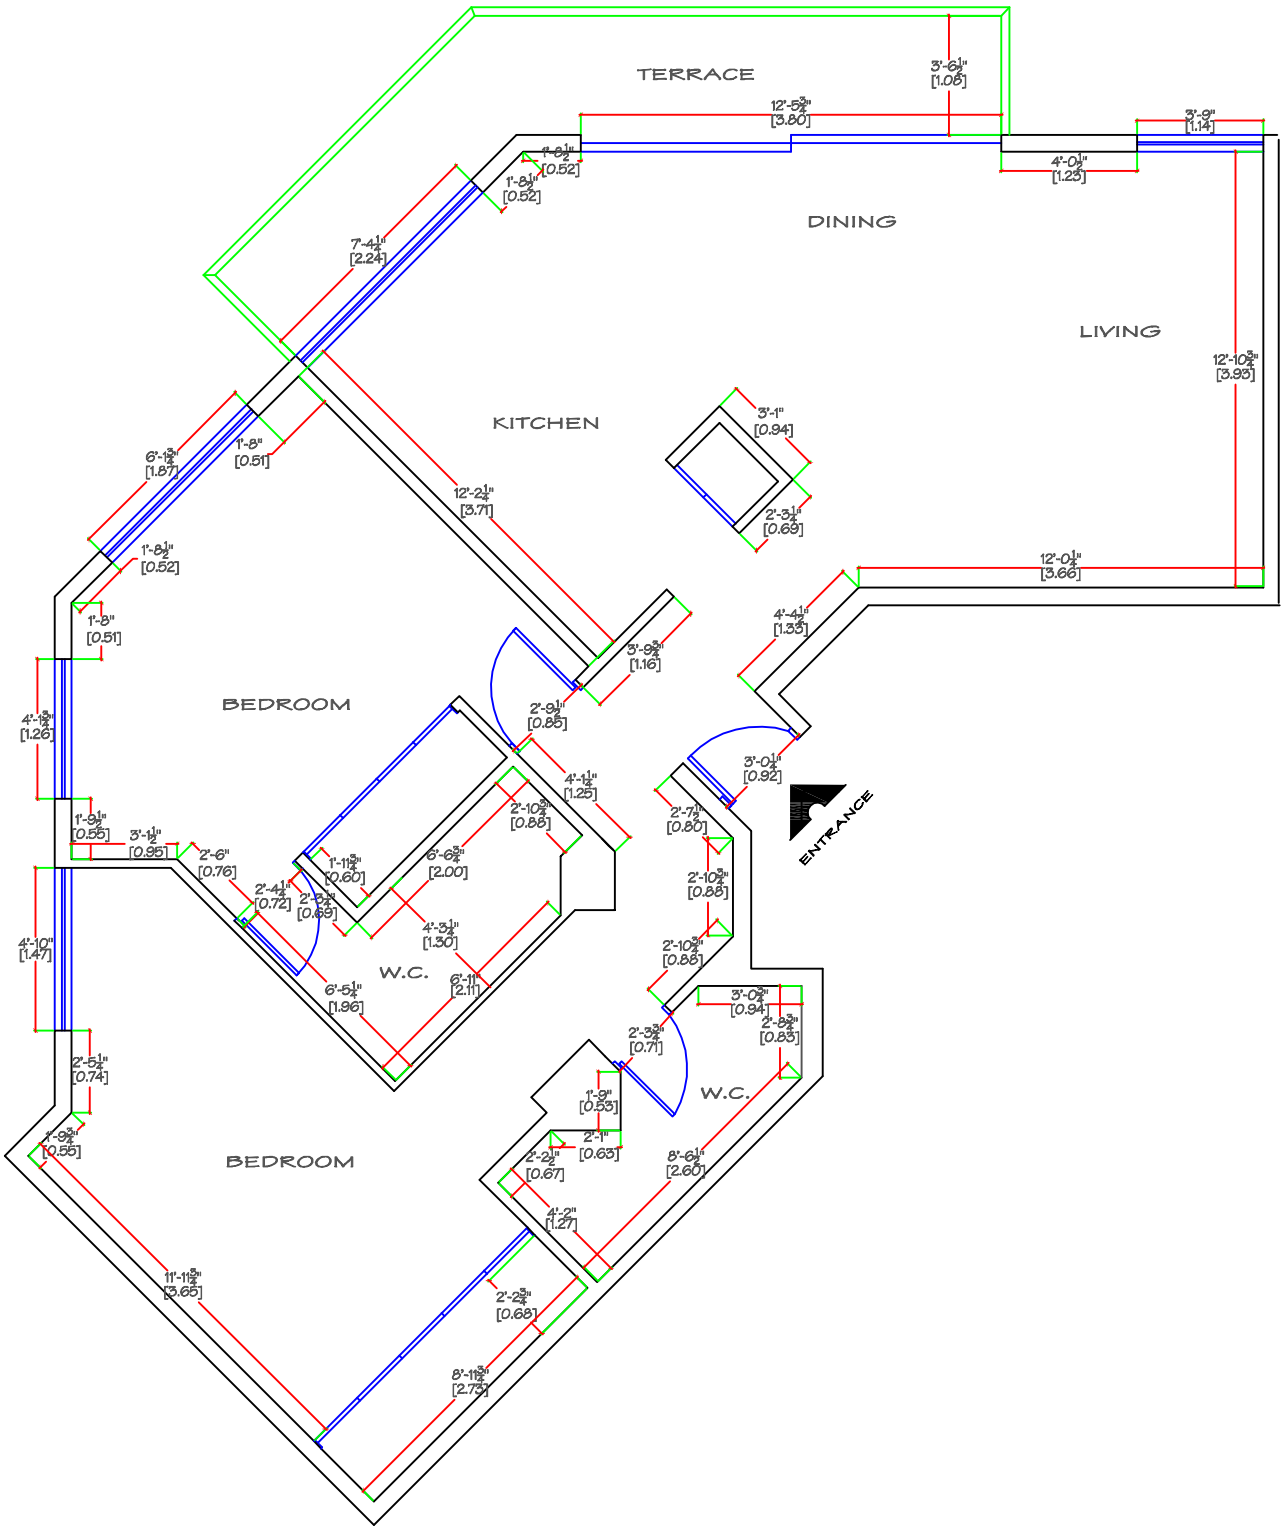

ARCHITECTURAL PLAN T-III 501

MEASURES