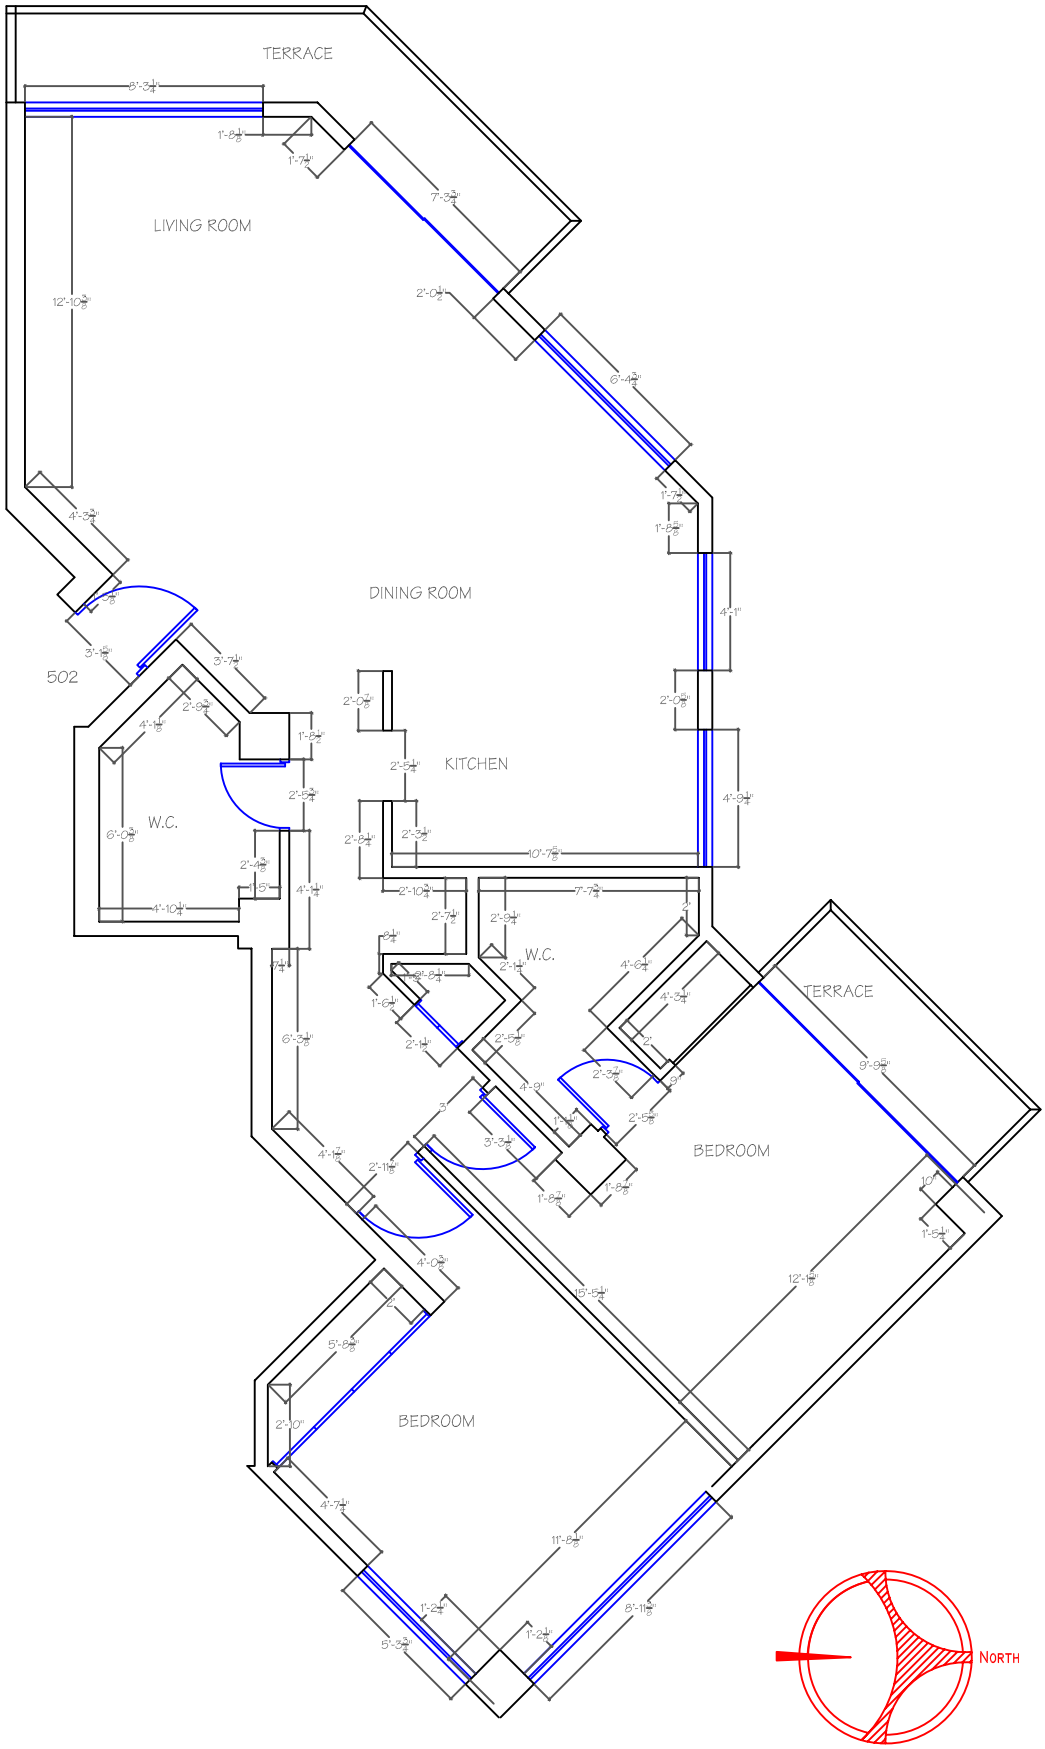

ARCHITECTONIC PLAN T-III 502
MEASURES